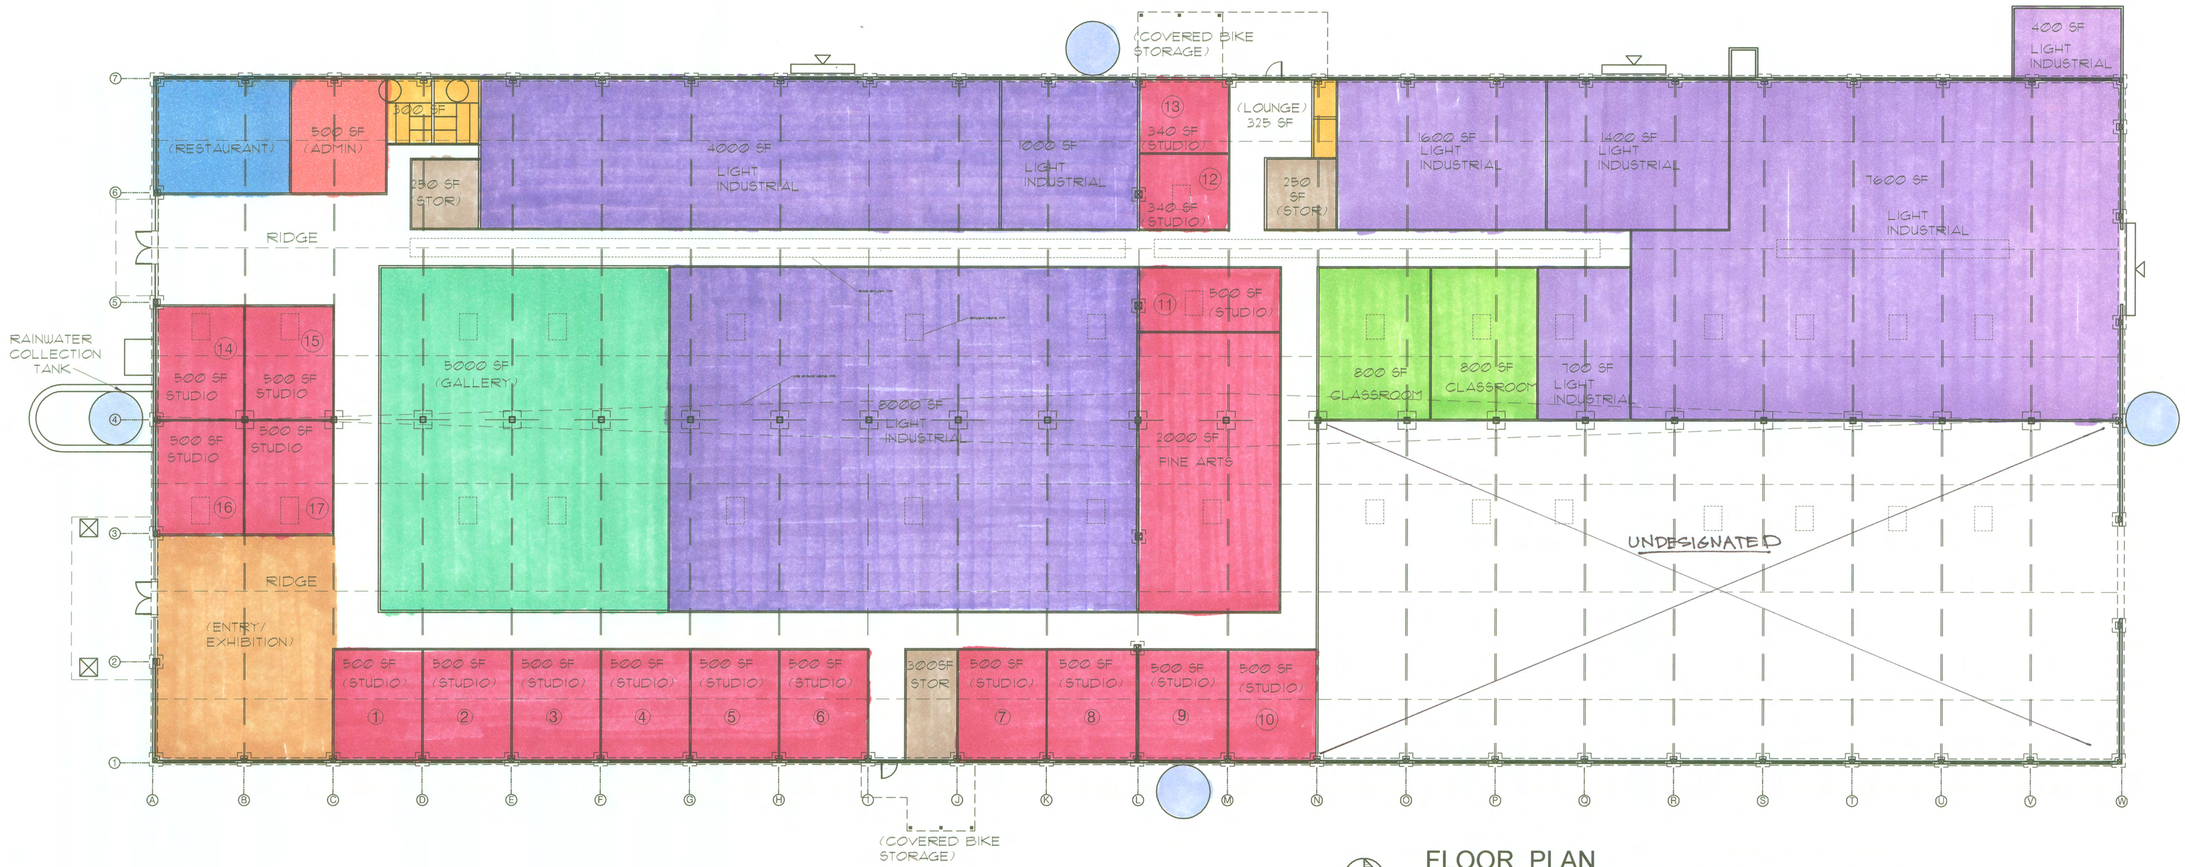

FLOOR PLAN

SCALE: 1/16" = 1'-0"

DS4 Square Footage Analysis

Activity Description	Use Designation						
	Light Industrial	Fine Arts	Assembly	Educational	Support	Retail	Other
Ceramics Studio	3000 sf						
Ceramics School	5000 sf						
Welding	1400 sf						
Glass Arts	1600 sf						
Sculpture	700 sf						
Woodworking Studio	4000 sf						
Woodworking Shop	8000 sf						
Other Studio	1734 sf						
Photography		2000 sf					
Weaving		1500 sf					
Other Studio		6000 sf					
Classroom 1				750 sf			
Classroom 2				700 sf			
Entrance Area/Event Space			2000 sf				
Art Gallery						5000 sf	
Restrooms					400 sf		
Storage					860 sf		
Admin Offices					500 sf		
Coffee Shop						750 sf	
Lounge					250 sf		
Circulation							6650 sf
Total	25,434 sf	9,500 sf	2000 sf	1450 sf	2000 sf	5750 sf	6650 sf
Grand Total	52,784 sf						

LEGEND

- LIGHT INDUSTRIAL
- ENTRY/EVENTS
- RESTAURANT/COFFEE
- STUDIO
- GALLERY
- STORAGE
- CLASSROOM
- ADMINISTRATION
- RESTROOMS

DBL Art & Architecture

Debra Lennox, AIA
LEED A/P
PO Box 337 Comptche, CA 95427
707-937-0732 Comptche
707-937-0770 tel/fax. Mendocino
dblennox@mcn.org/www.dblennox.com

REVISIONS	BY

FLOOR PLAN

DRY SHED #4- INDUSTRIAL ARTS AT THE MILLSITE

CITY OF FORT BRAGG
N. HIGHWAY 1, FORT BRAGG, CA 95437

DATE	NOV/DEC
SCALE	1/16"=1'-0"
DRAWN	AW
JOB	IAC
FILE	2096
UPDATED	12/17/09

SHEET A2 OF SHEETS