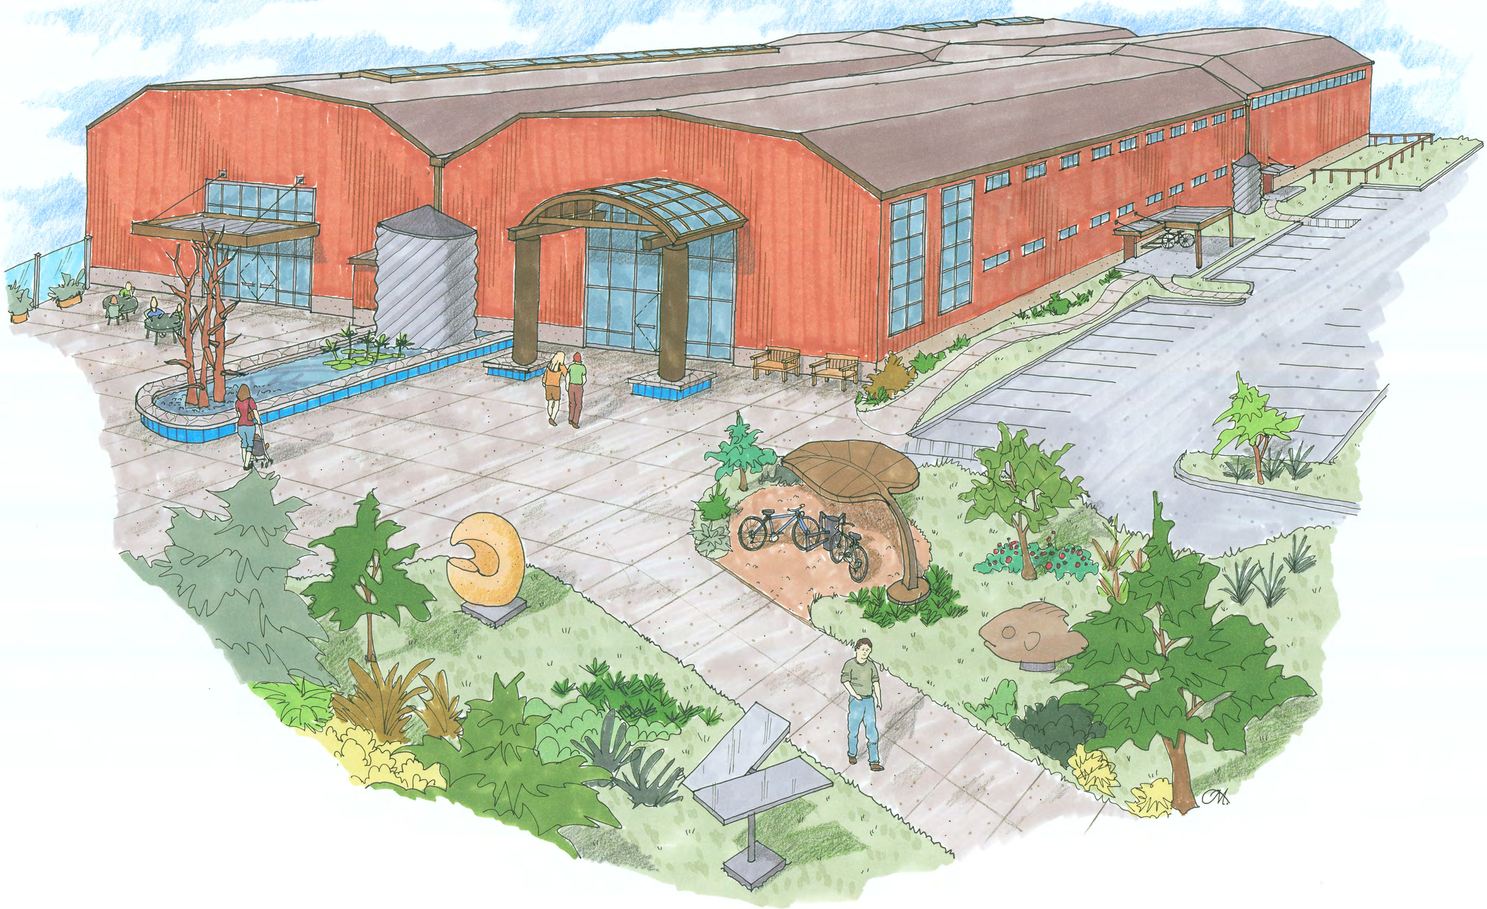

RENDERINGS

DRY SHED #4- INDUSTRIAL ARTS AT THE MILLSITE

CITY OF FORT BRAGG
N. HIGHWAY 1, FORT BRAGG, CA 95437

DATE	MAY 09
SCALE	1/8"=1'-0", 1/16"=1'-0"
DRAWN	AW
JOB	2009
FILE	ADRY-SHED4
UPDATED	11/20/09
SHEET	R
OF	SHEETS

REVISIONS	BY

Debra Lennox, AIA
LEED A/P
PO Box 337 Comptche, CA 95427
707-937-0732 Comptche
707-937-0770 tel/fax Mendocino
dblennox@mcn.org/www.dblennox.com

DBL Art & Architecture

CP-10